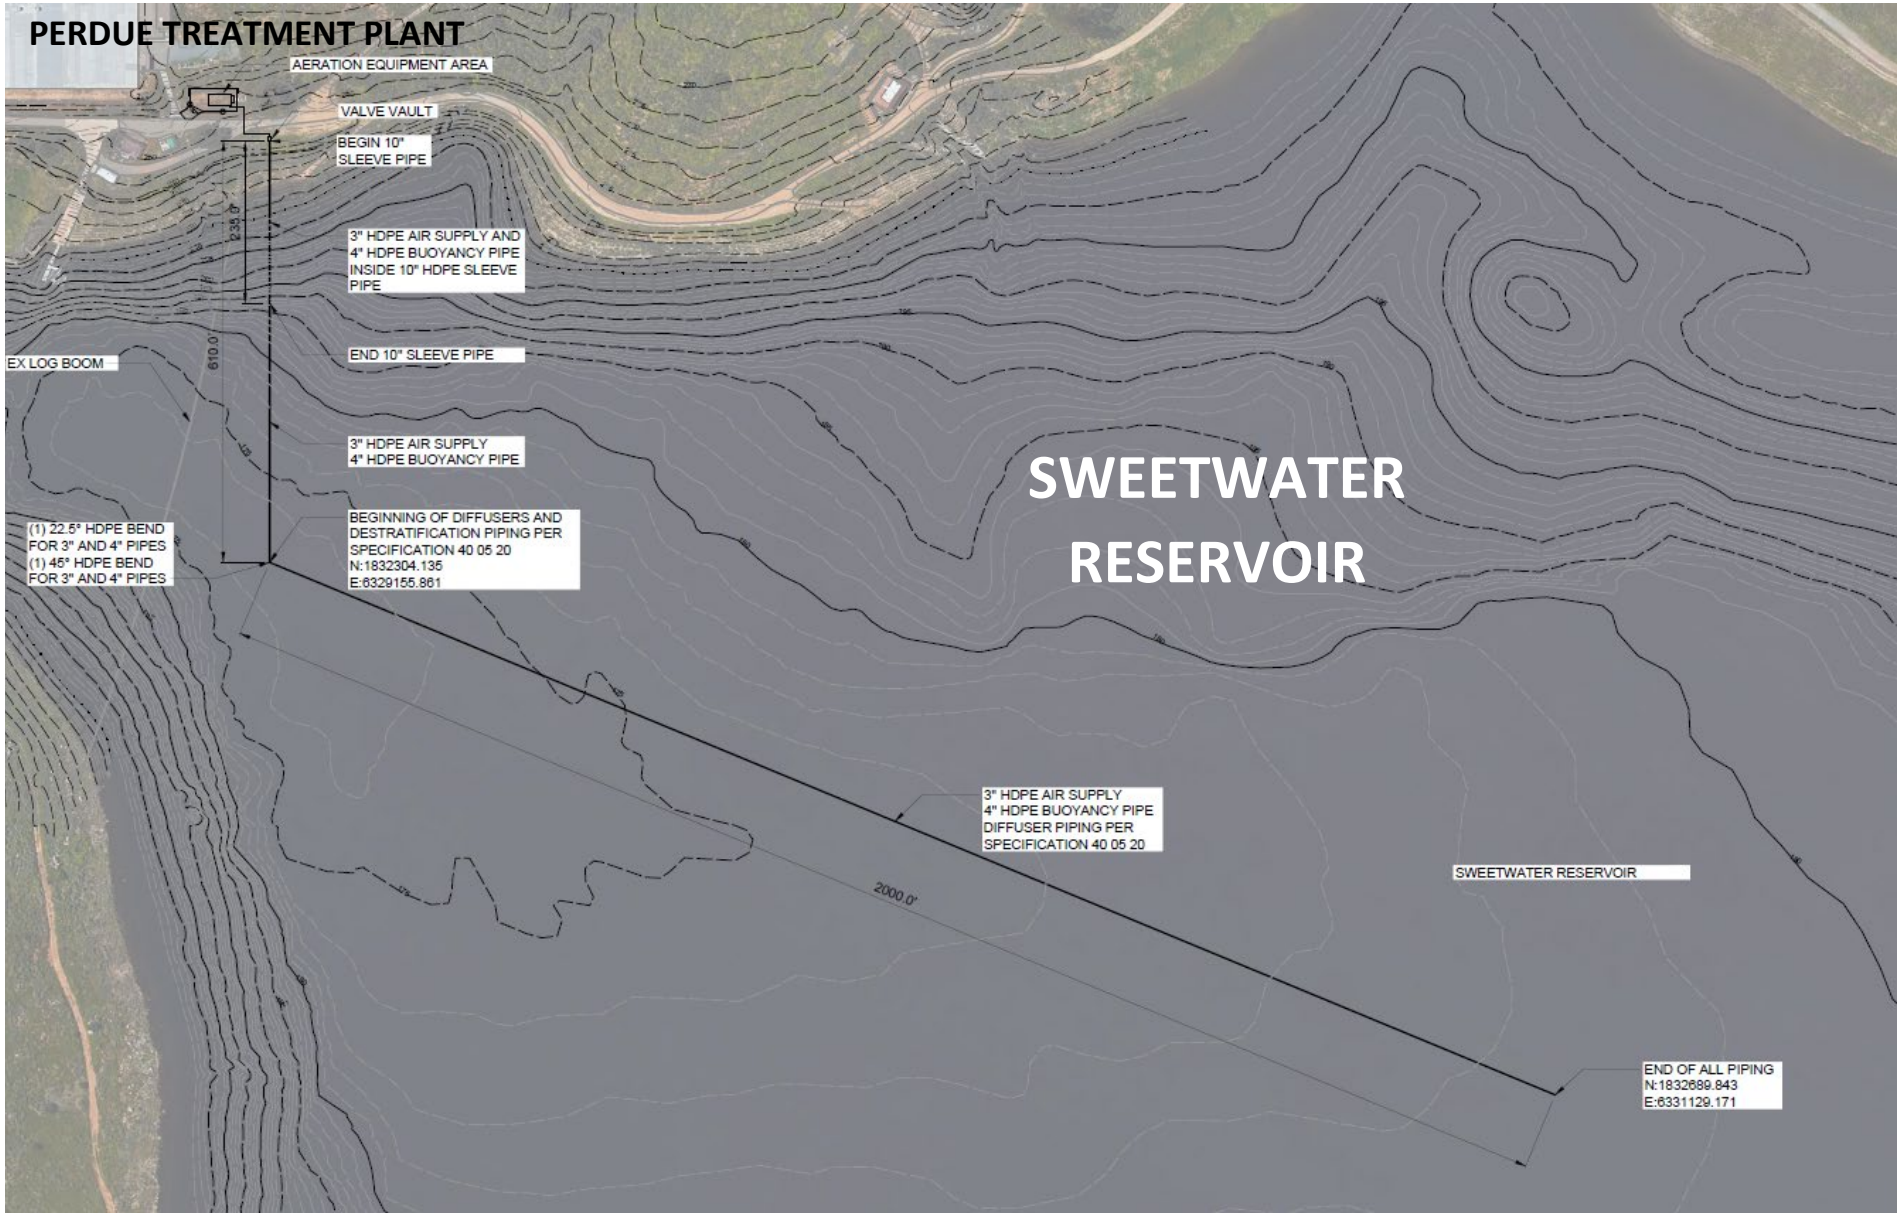Attachment 2 – Aeration System Site Plan