Sunny S Ranch
Mixed Light A-Type 3B
Cultivation Site Plan

APN: 014-004-20 19424 Butts Canyon Rd
Middletown, California

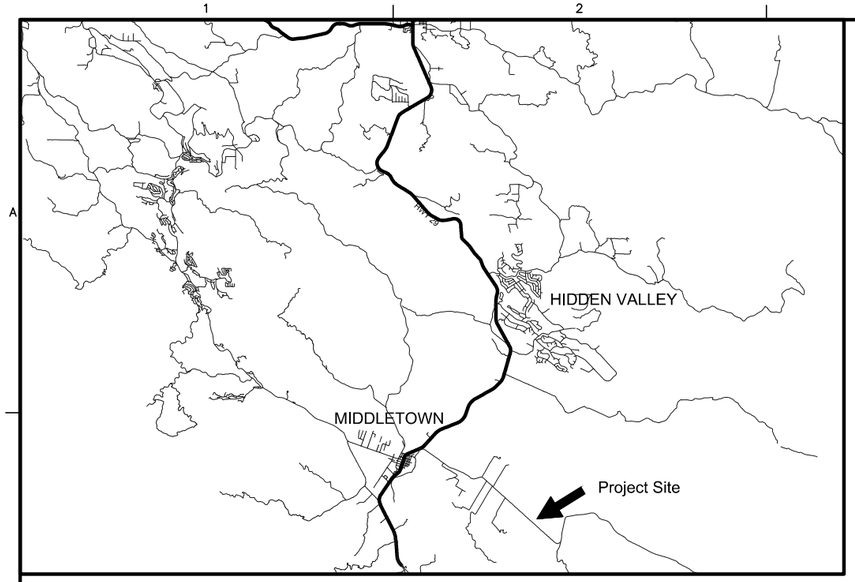

LOCATION MAP

LEGEND

- PROPERTY LINE
- ACCESS ROAD/DRIVEWAY
- TYPICAL CATTLE WIRE FENCE
- TREE LINE
- WELL
- UTILITY POLE

SITE PLAN DATA

AREA OF PROPERTY 20 ACRES

NO PUBLIC WATER SUPPLY WITHIN 200 FEET OF PROPERTY.

NO HAZARDOUS MATERIALS ARE PROPOSED FOR THE CULTIVATION OF MARIJUANA. 100% ORGANIC CULTIVATION IS PROPOSED.

TOPOGRAPHY IMPORTED FROM GOOGLE EARTH WITH 2' AND 10' CONTOUR INTERVALS

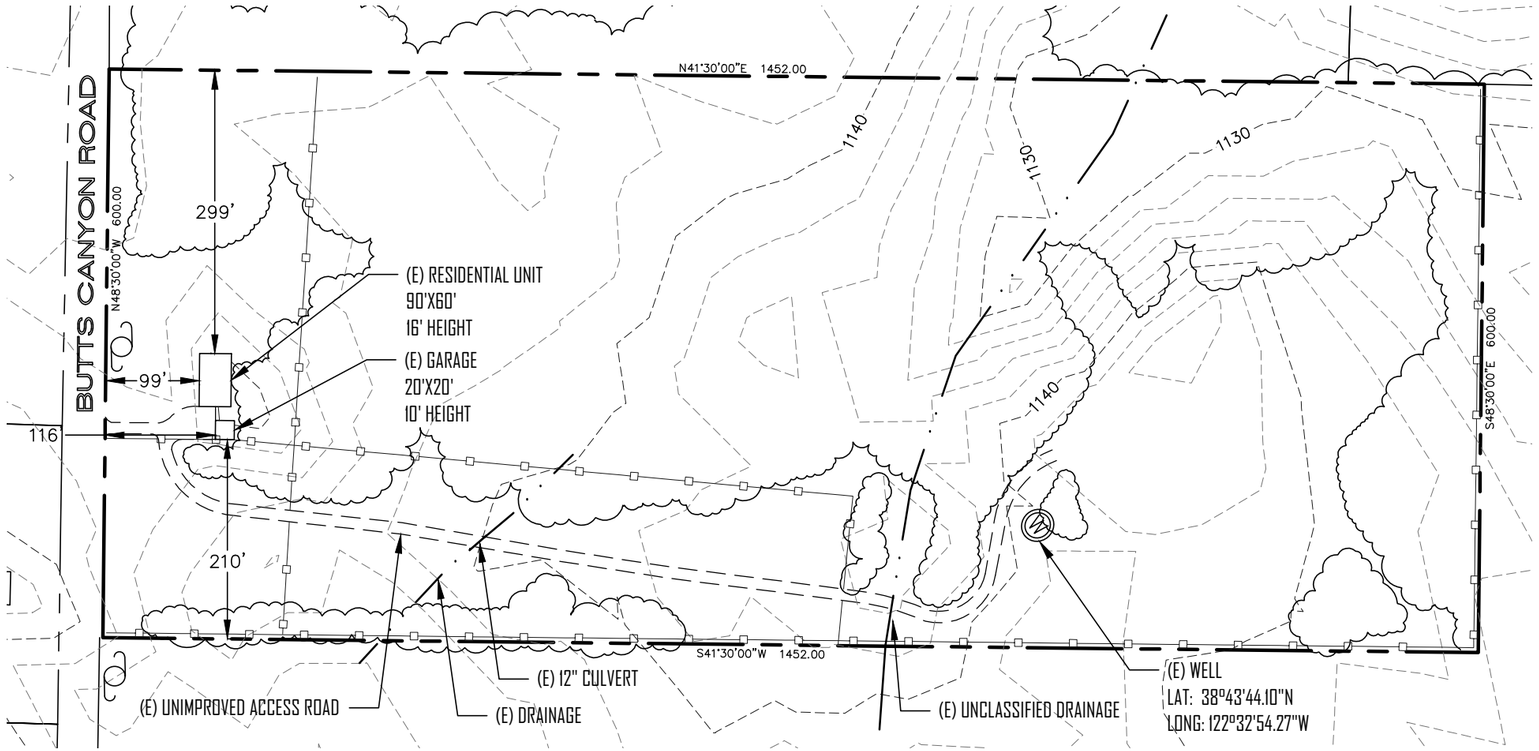

EXISTING CONDITIONS SHEET 3

NO.	DSGN	DATE	REVISION	DR	CHK	APVD	BY	APVD
				Vanderwall				Approver

SUBMITTED TO:
LAKE COUNTY PLANNING DEPT.
COUNTY OF LAKE
LAKEPORT, CA

VanDerWall Engineering, Inc.
PO BOX 431
KELSEYVILLE, CA 95451
707-279-4887

Cultivation Site Plan
EXISTING CONDITIONS
APN: 14-004-20
19424 BUTTS CANYON RD
MIDDLETOWN, CALIFORNIA

VanDerWall Engineering, Inc.

VERIFY SCALE
BAR IS HALF INCH ON ORIGINAL DRAWING.
0 1/2"

DATE	AUGUST 2018
PROJ	18-44
DWG	
SHEET	3