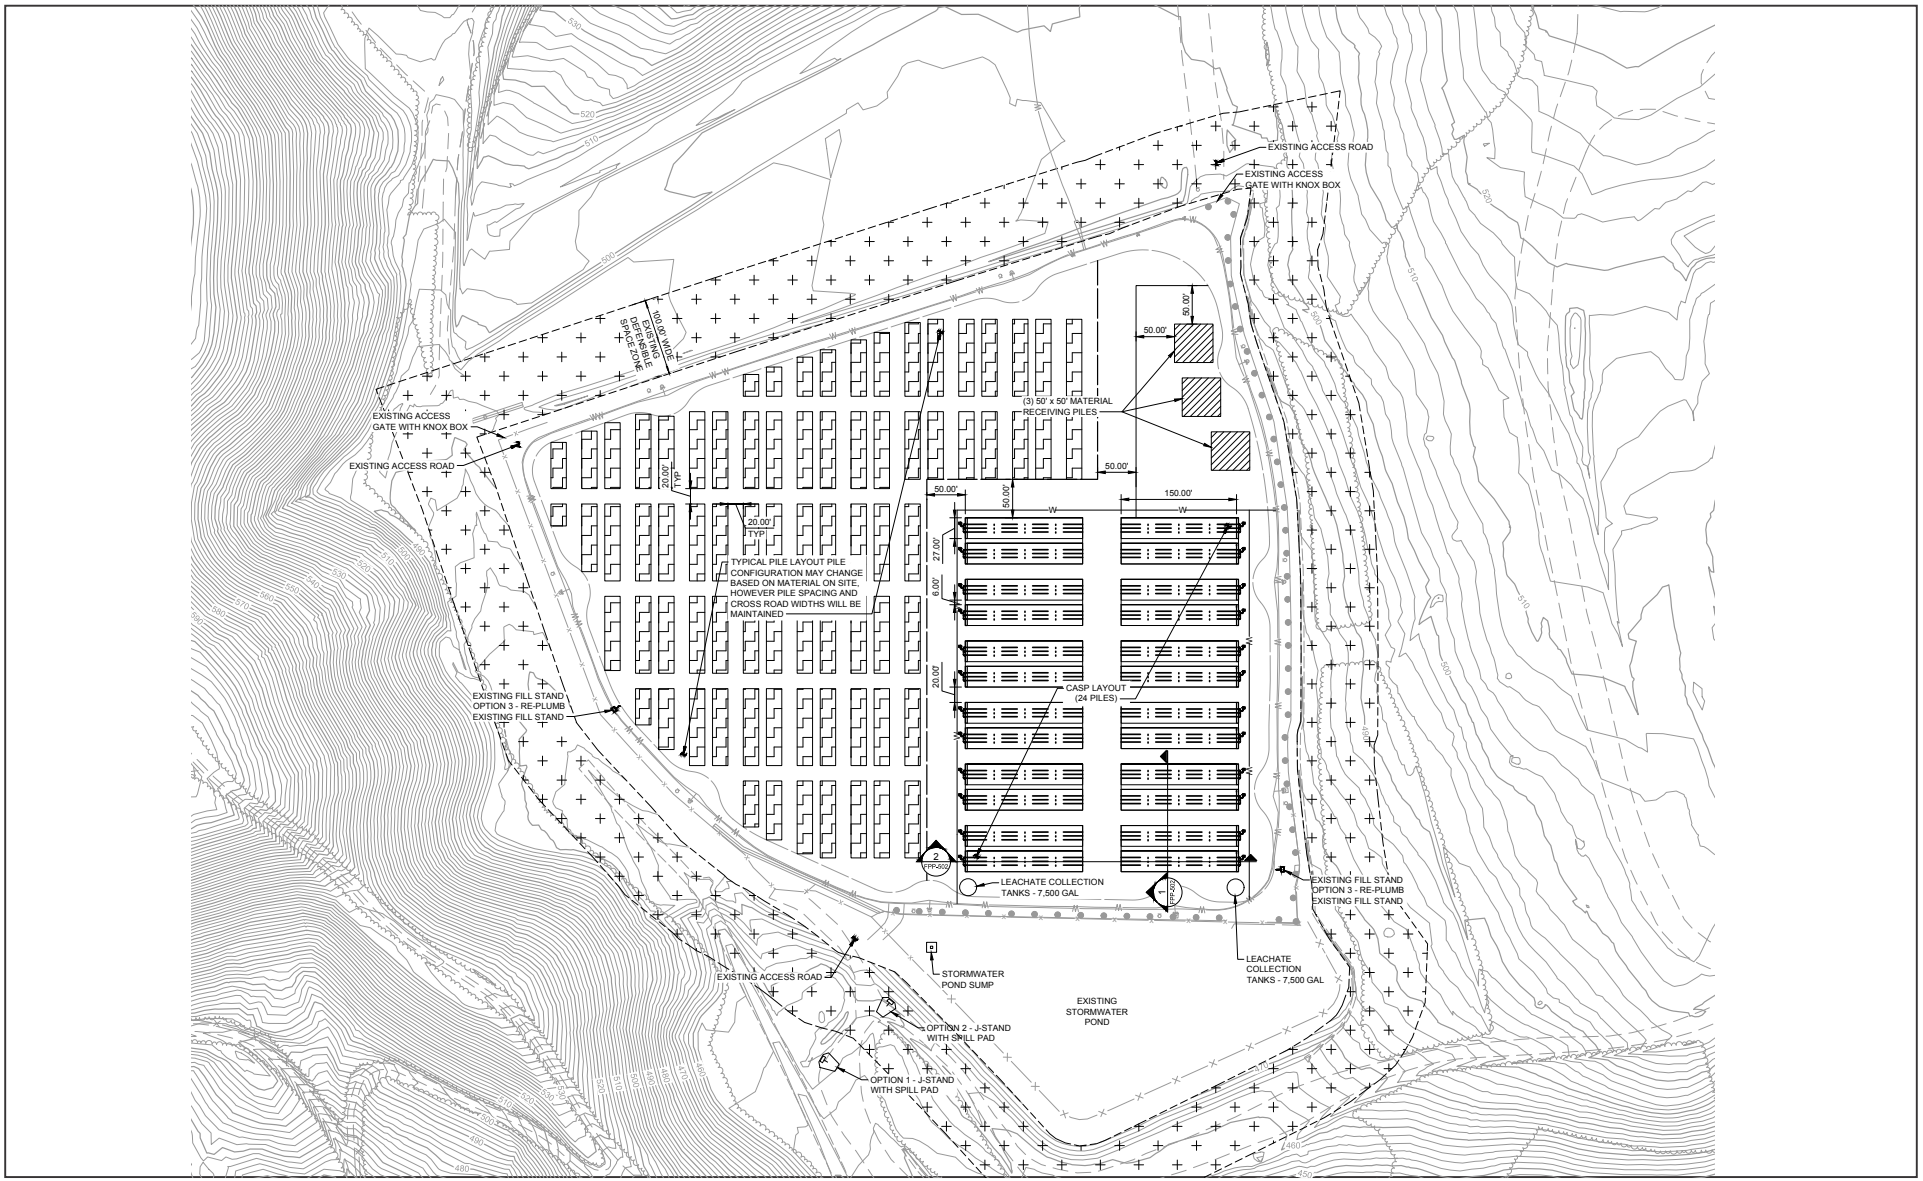


LSA

FIGURE 2

N

0 160 320

FEET

SOURCE: Tetra Tech

I:\OCY2001.22\G\Site_Plan.ai (6/13/2023)

*Capistrano Greenery at Prima Deshecha Landfill Project*

Site Plan