PRELIMINARY SITE PLAN

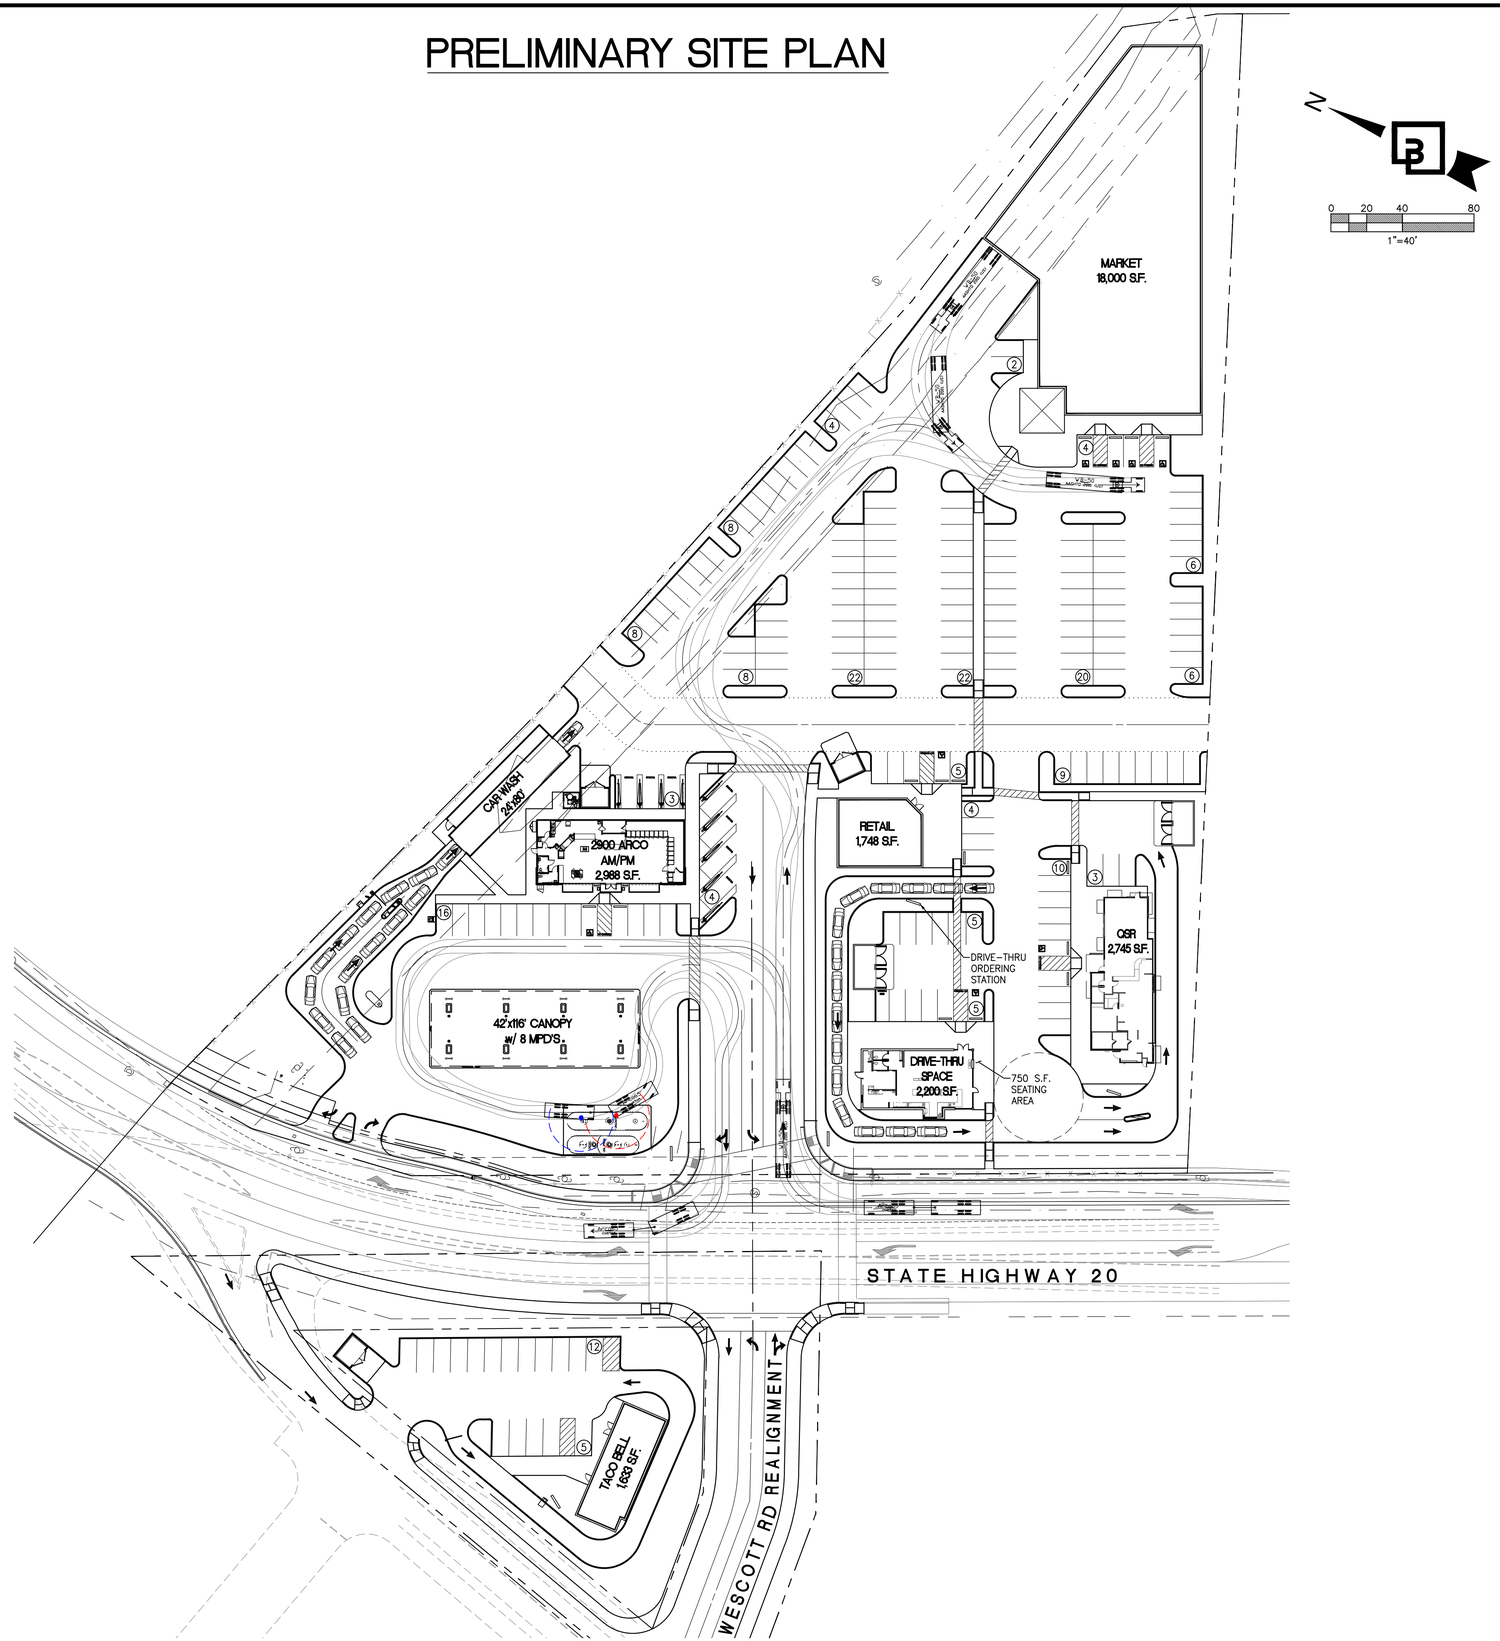

NOT FOR CONSTRUCTION

CLIENT:

bp

ARCO

BP WEST COAST PRODUCTS, LLC

Barghausen
Consulting Engineers, Inc.

18215 72nd Avenue South
Kent, WA 98032
425.251.6222
barghausen.com

NO.	DATE	REVISION DESCRIPTION
△		
△		
△		
△		
△		
△		
△		
△		
△		
△		
△		
△		
△		

SEAL:

DEVELOPMENT INFORMATION:

ARCO NTI

2900 am/pm
FUEL CANOPY w/ 8 MPD's
24'x80' CAR WASH

SITE ADDRESS:

1601 STATE HWY 20
COLUSA, CALIFORNIA

FACILITY #TBD

DESIGNED BY:		ALLIANCE ZAOM:	
CHECKED BY:	DG	BP REPM:	
DRAWN BY:	AD	ALLIANCE PM:	
VERSION:	-	PROJECT NO:	17828

DRAWING TITLE:

PRELIMINARY
SITE PLAN

SHEET NO:

SP-1

File:P:\17000s\17828\preliminary\17828 SP-1.dwg Date/Time:1/2/2020 2:31 PM Scale:1" = 1' ADMITREVSKA Xref: ---