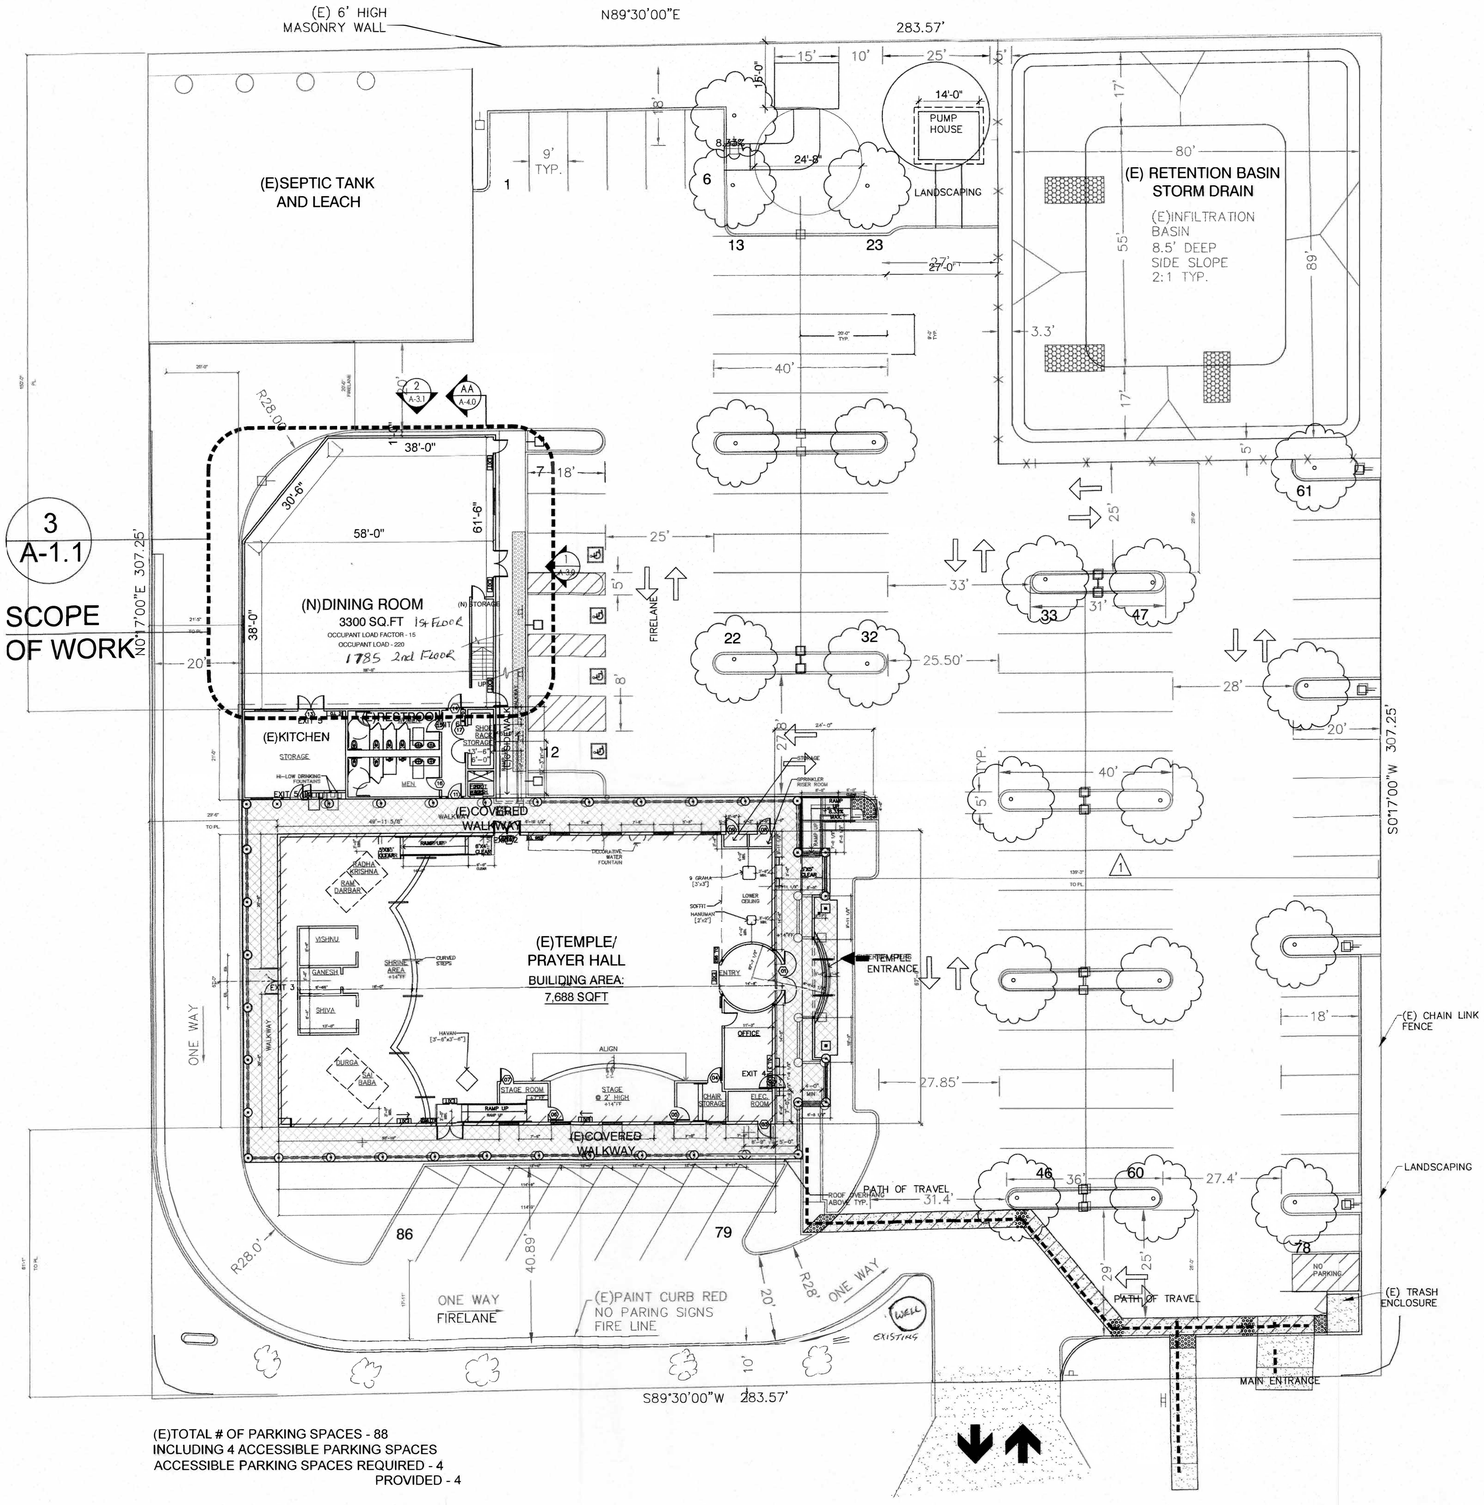

(E)TOTAL # OF PARKING SPACES - 88
INCLUDING 4 ACCESSIBLE PARKING SPACES
ACCESSIBLE PARKING SPACES REQUIRED - 4
PROVIDED - 4

1 NEW SITE PLAN
SCALE: 1/16"=1'-0"

SITE PLAN
Application # PA2103250
Received By GS On 12/29/2021

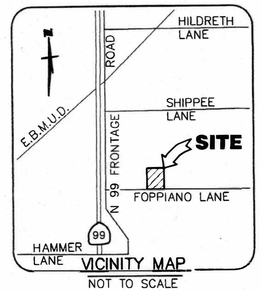

I & A Architects, Inc.
Architecture • Interiors • Planning
IYER BUILDING
855 SANSOME STREET, SUITE 100
SAN FRANCISCO, CA 94111
PHONE: 415 828-4937
FAX:415 362 8158
WEB: www.iyerarch.com
EMAIL: iyer@iyerarch.com
202©I & A Architects, Inc.

I & A

LICENSED ARCHITECT
ARVIND S. IYER
C15353
REN. 02/28/2023
CALIFORNIA

HINDU CULTURAL AND COMMUNITY CENTER

4715 FOPPIANO LANE
STOCKTON, CA 95212

This Document is the property of I &A Architects, Inc. and is to be used only in connection with the project name herein. Reproduction, in whole or in part, shall be allowed only with the express written or verbal permission. Drawing scales as shown are valid on the original size documents which is 24 by 36 inches.
© 2021 I & A Architects, Inc.

NEW SITE PLAN

Date:	Issued for:
10/05/2021	BUILDING PERMIT

Drawn by CP

Checked by ASI

Project no. 1211●916

Sheet no. A-1.0