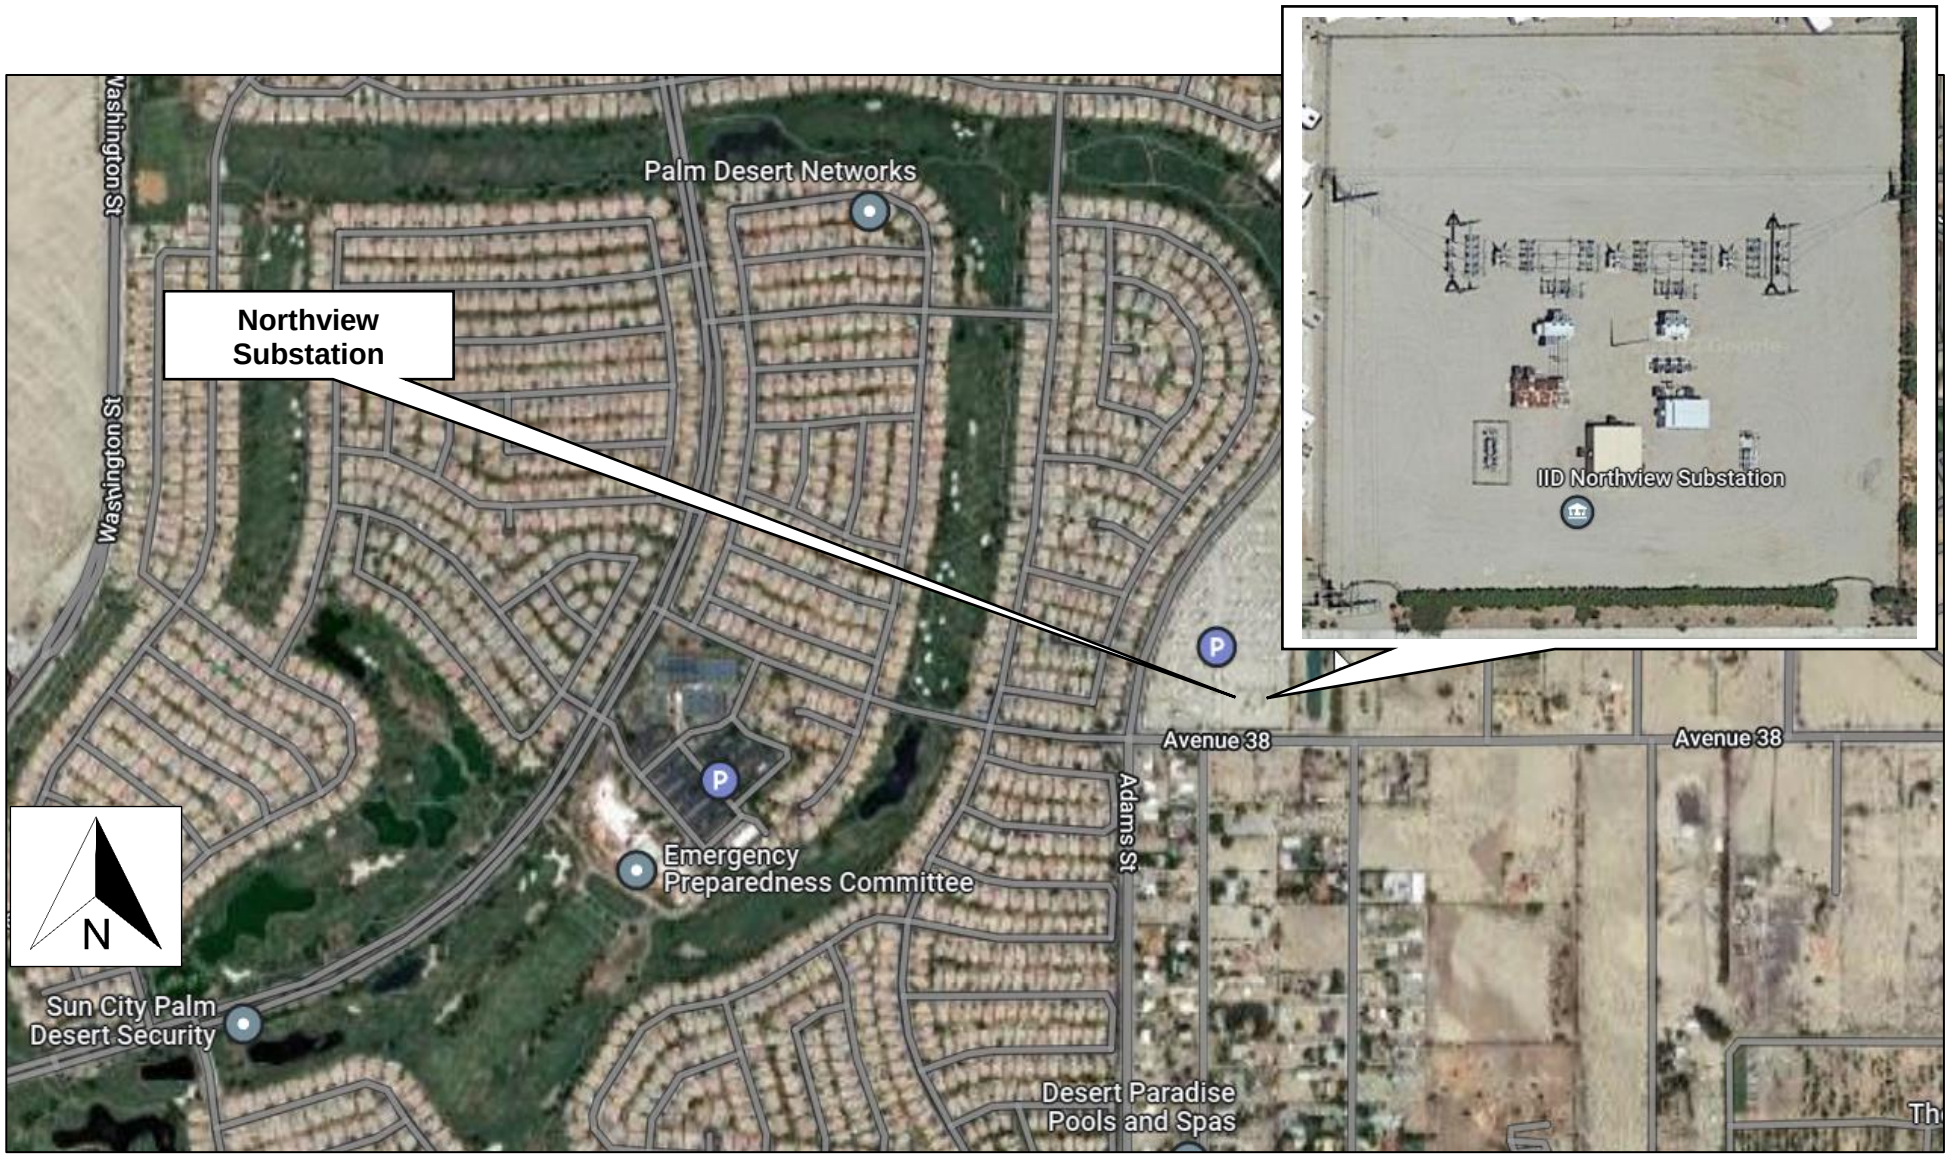

Northview Transformer Replacement Project (Project No. 30039371)
Northview Substation Location Map