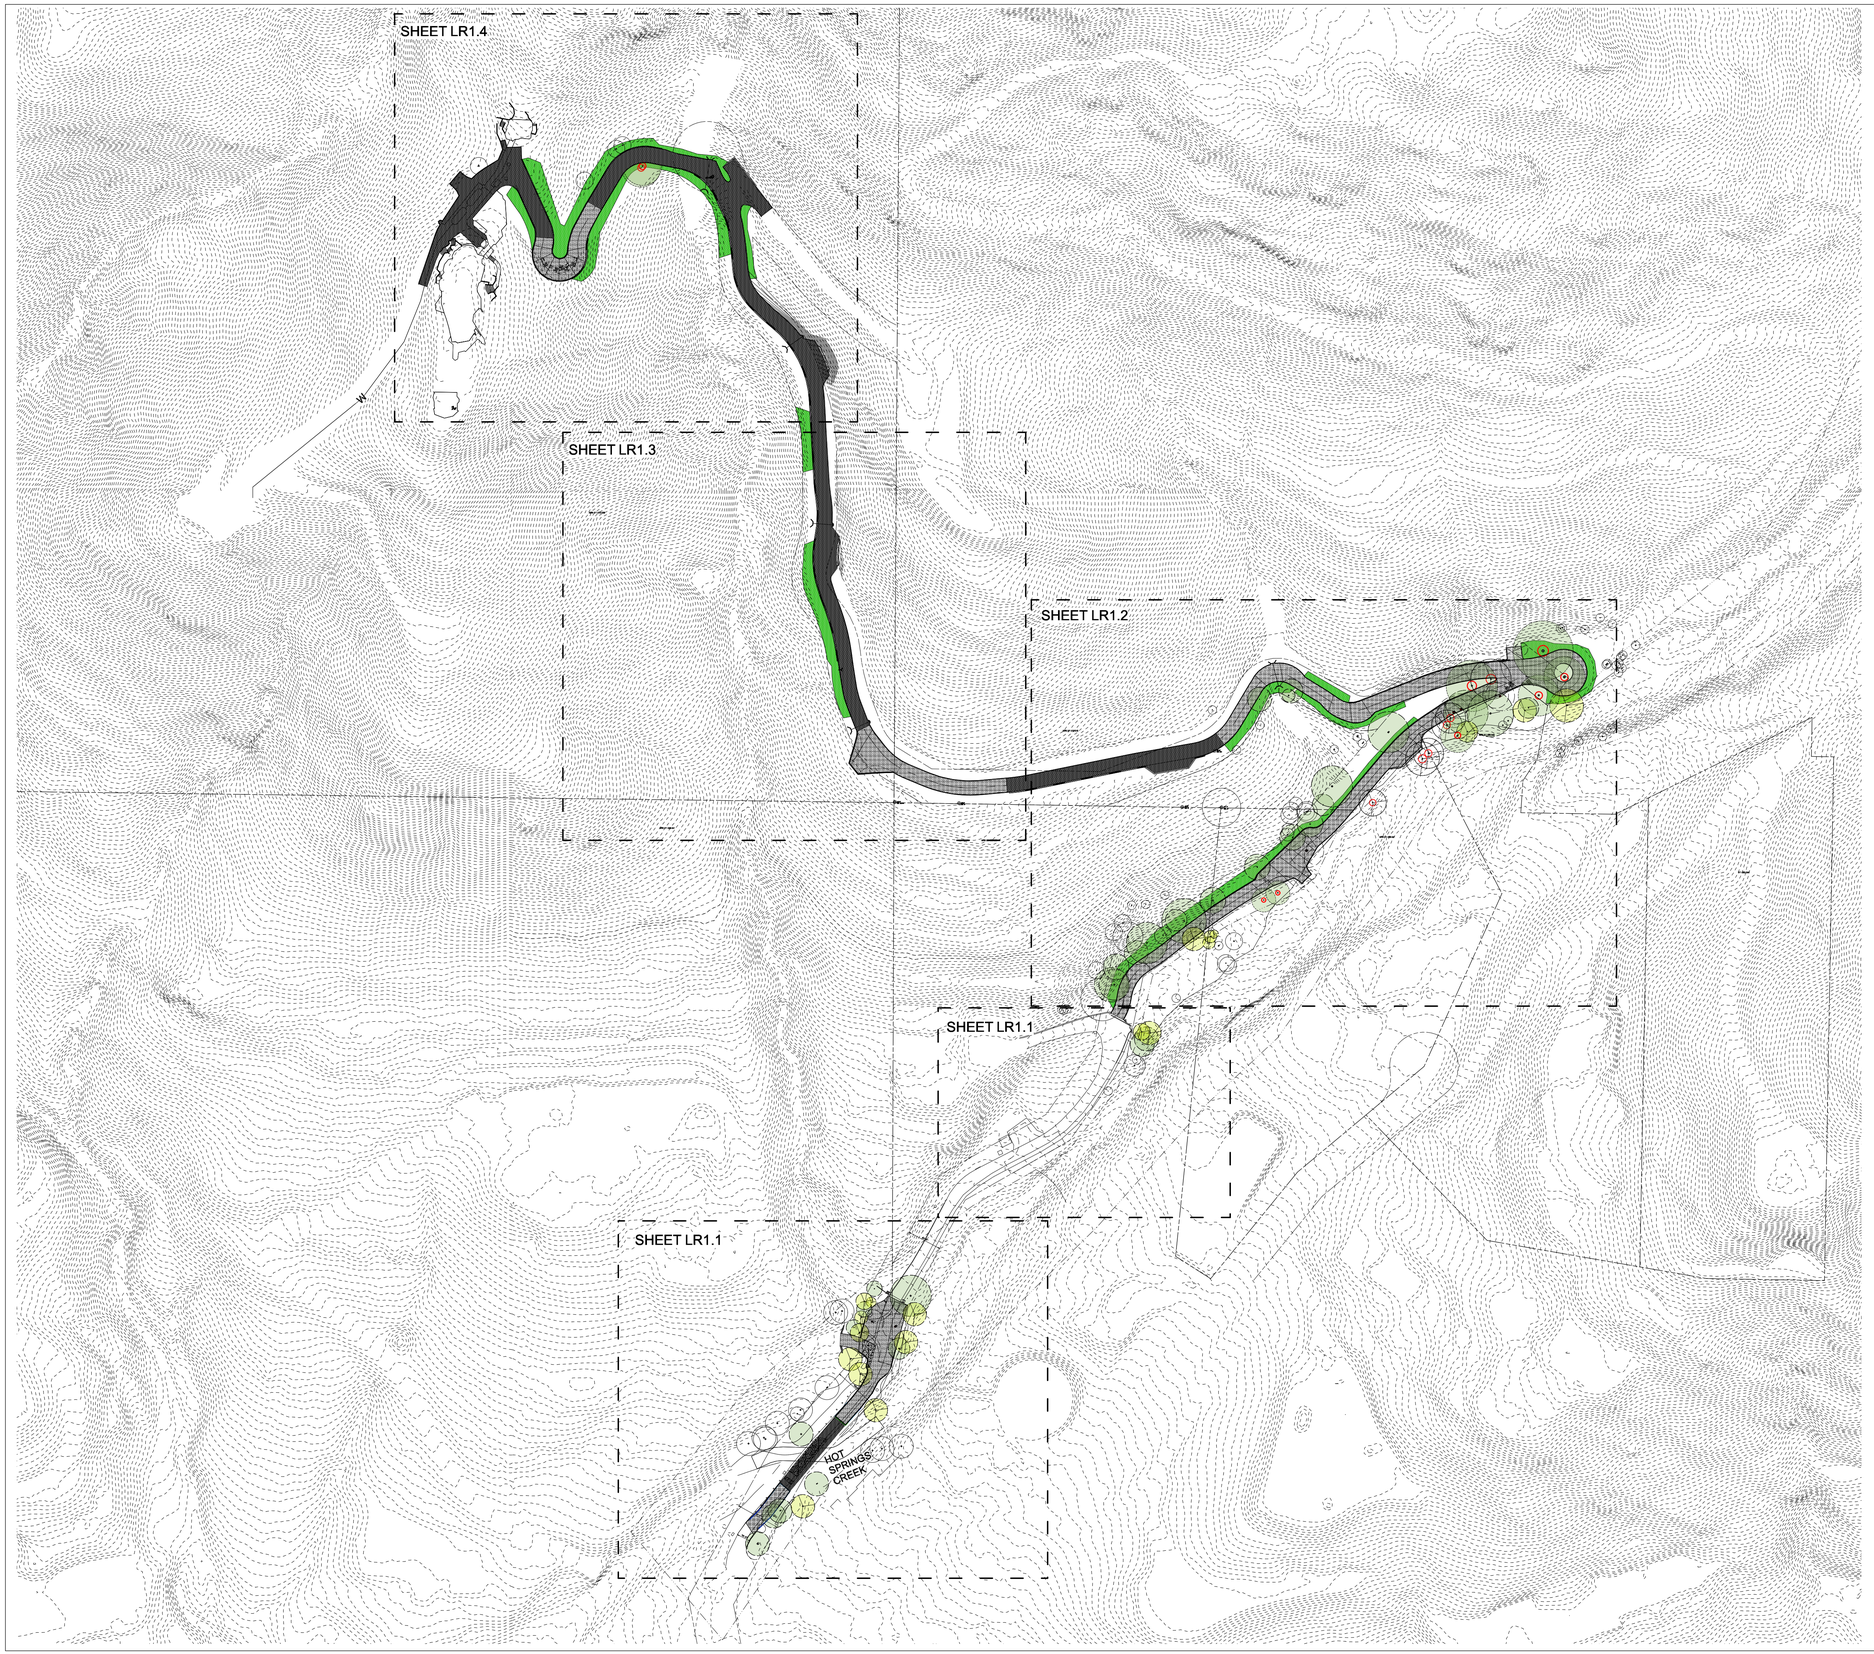

EXISTING TREE TO REMAIN: POTENTIALLY IMPACTED

EXISTING TREE TO BE REMOVED: WITHIN CONSTRUCTION FOOTPRINT

EXISTING TREE REMAIN: PROTECT IN PLACE

LANE GOODKIND
LANDSCAPE ARCHITECT
P: 805-845-5707
C: 805-637-7905
info@lanegoodkind.com
www.lanegoodkind.com

GOERNER RESIDENCE

1017 Hot Springs Rd.
Santa Barbara, CA

BAR REVIEW

REGISTERED
2/28/2022
LANE GOODKIND
CALIFORNIA
4375
LANDSCAPE ARCHITECT

All design, ideas, arrangements and plans indicated by these drawings and specifications are the property and copyright of the Landscape Architect and shall neither be used on any other work nor be disclosed to any other person for any use whatsoever without written permission. Written dimensions shall take precedence over scaled dimensions and shall be verified at the job site. Any dimensional discrepancy shall be brought to the attention of the Landscape Architect prior to the commencement of work.

ISSUE#	DATE	ISSUED FOR
4	6/4/20	BAR REVIEW

REV#	DATE	ISSUED FOR
rev	date	issued for

PROJECT NUMBER
16-17
SCALE
1" = 20'-0"
DRAWN BY
LG

Title
DRIVEWAY PLANTING PLAN

SHEET NUMBER

LR1.0

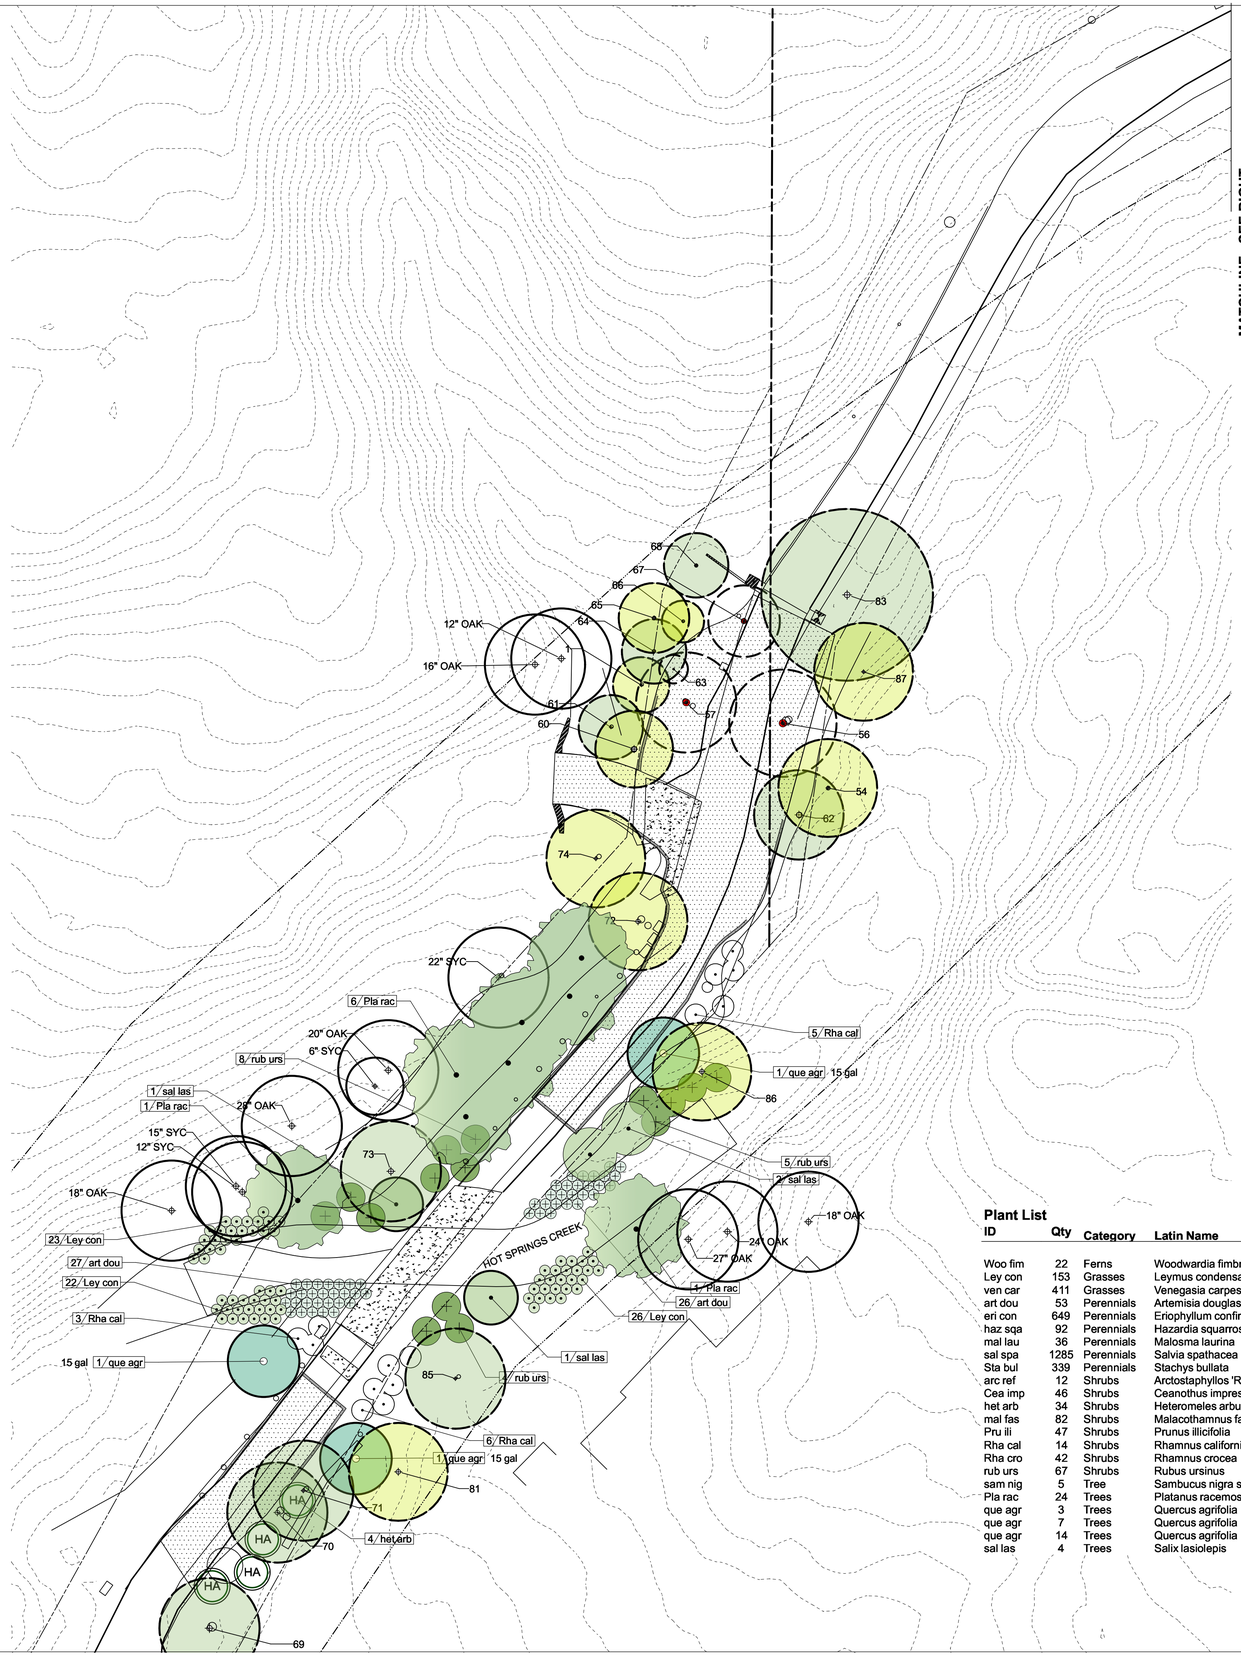

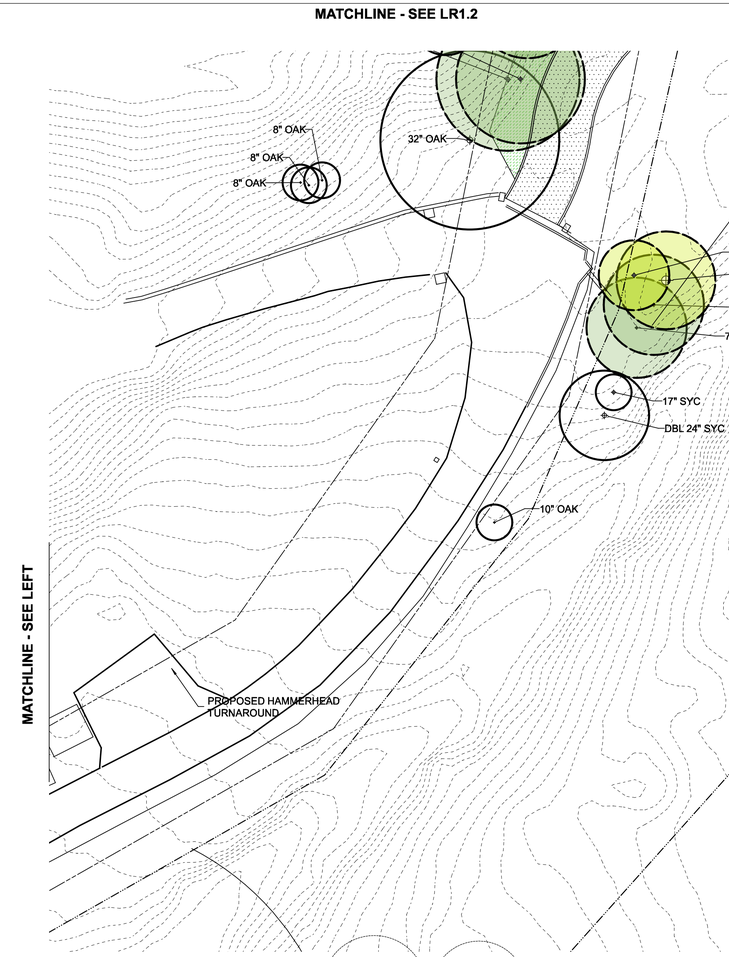

EXISTING TREE TO REMAIN: POTENTIALLY IMPACTED

EXISTING TREE TO BE REMOVED: WITHIN CONSTRUCTION FOOTPRINT

EXISTING TREE REMAIN: PROTECT IN PLACE

EXISTING TREE REMAIN: OUTSIDE LIMIT OF WORK - NO IMPACTS

Plant List

ID	Qty	Category	Latin Name	Common Name	Spacing	Size	Water Use
Woo fim	22	Ferns	Woodwardia fimbriata	Giant Chain Fern	4'0"	1 gal	med
Ley con	153	Grasses	Leymus condensatus	Wildrye	3'0"	1 gal	low
ven car	411	Grasses	Venegasia carpesioides	Canyon Sunflower	3'0"	1 gal	low
art dou	53	Perennials	Artemisia douglasiana	Douglas Mugwort	3'0"	1 gal	low
eri con	649	Perennials	Eriophyllum confirtiflorum	Golden Yarrow	2'0"	1 gal	Low
haz sqa	92	Perennials	Hazardia squarrosa	Sawtooth Goldenbush	4'0"	1 gal	low
mal lau	36	Perennials	Malosma laurina	Laurel Sumac	10'0"	1 gal	low
sal spa	1285	Perennials	Salvia spathacea	Hummingbird Sage	2'0"	1 gal	low
Sta bul	339	Perennials	Stachys bullata	Hedge Nettle	3'0"	1 gal	low
arc ref	12	Shrubs	Arctostaphyllos 'Refugioensis'	Refugio Manzanita	10'0"	5 gal	low
Cea imp	46	Shrubs	Ceanothus impressus	Wild Lilac	8'0"	5 gal	low
het arb	34	Shrubs	Heteromeles arbutifolia	Toyon	10'0"	5 gal	low
mal fas	82	Shrubs	Malacothamnus fascicularis	Chaparral Mallow	9'7"	1 gal	low
Pru ili	47	Shrubs	Prunus illicifolia	Hollyleaf Cherry	10'0"	5 gal	low
Rha cal	14	Shrubs	Rhamnus californica 'Mound San Bruno'	California Coffeeberry	6'0"	5 gal	low
Rha cro	42	Shrubs	Rhamnus crocea	Redberry Buckthorn	4'0"	1 gal	low
rub urs	67	Shrubs	Rubus ursinus	Pacific Blackberry	8'0"	1 gal	low
sam nig	5	Tree	Sambucus nigra ssp. caerulea	Blue Elderberry	15'0"	5 gal	low
Pla rac	24	Trees	Platanus racemosa	Western Sycamore	20'0"	15 gal	med
que agr	3	Trees	Quercus agrifolia	Coast Live Oak	20'0"	36" BOX	low
que agr	7	Trees	Quercus agrifolia	Coast Live Oak	20'0"	24" box	low
que agr	14	Trees	Quercus agrifolia	Coast Live Oak	20'0"	15 gal	low
sal las	4	Trees	Salix lasiolepis	Arroyo Willow	2'0"	stakes	med

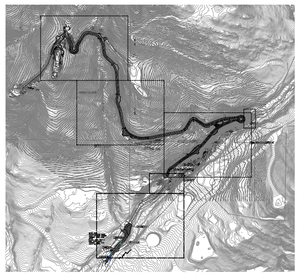

SITE KEY

LANE GOODKIND
LANDSCAPE ARCHITECT
P: 805-845-5707
C: 805-637-7905
info@lanegoodkind.com
www.lanegoodkind.com

GOERNER RESIDENCE

1017 Hot Springs Rd.
Santa Barbara, CA

BAR REVIEW

REGISTERED LANDSCAPE ARCHITECT
2/28/2022
LANE GOODKIND
CALIFORNIA
4375

All design, ideas, arrangements and plans indicated by these drawings and specifications are the property and copyright of the Landscape Architect and shall neither be used on any other work nor be disclosed to any other person for any use whatsoever without written permission. Written dimensions shall take precedence over scaled dimensions and shall be verified at the job site. Any dimensional discrepancy shall be brought to the attention of the Landscape Architect prior to the commencement of work.

ISSUE#	DATE	ISSUED FOR
4	6/4/20	BAR REVIEW

REV#	DATE	ISSUED FOR
rev	date	issued for

PROJECT NUMBER
16-17

SCALE
1" = 20'-0"

DRAWN BY
LG

Title
ROADWAY PLANTING @ BRIDGE

SHEET NUMBER

LR1.1

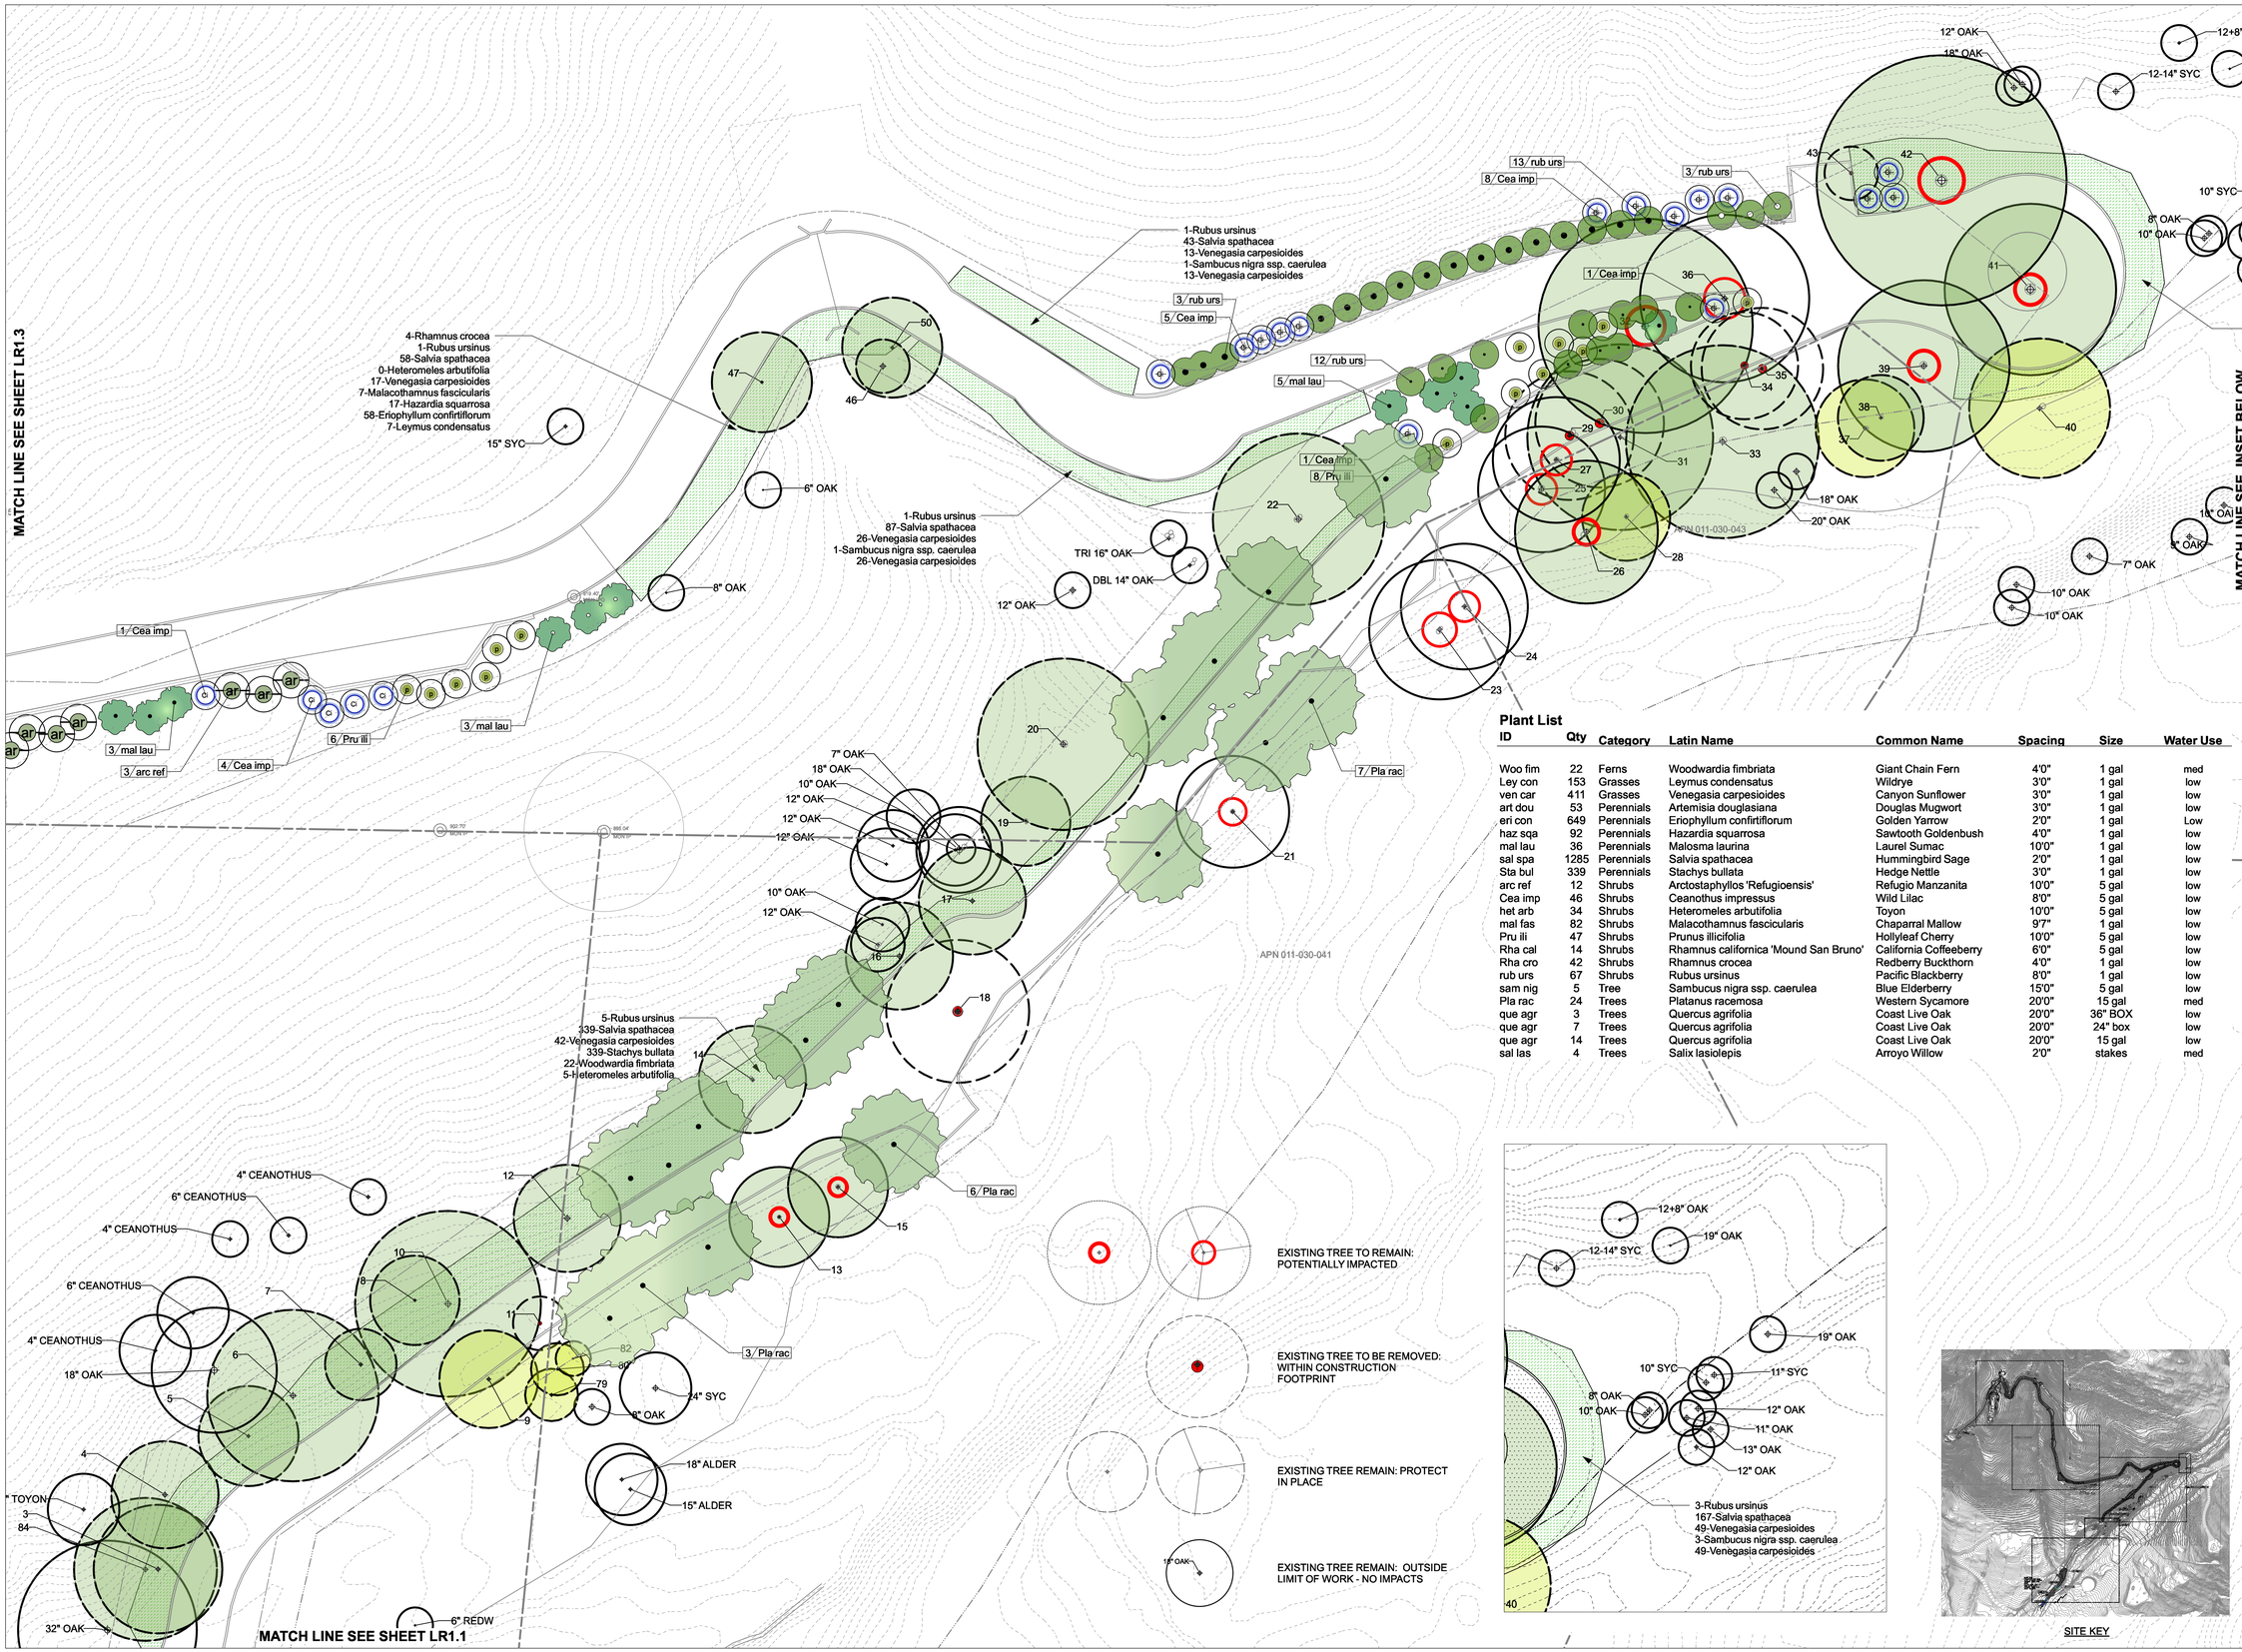

Plant List

ID	Qty	Category	Latin Name	Common Name	Spacing	Size	Water Use
Woo fim	22	Ferns	Woodwardia fimbriata	Giant Chain Fern	4'0"	1 gal	med
Ley con	153	Grasses	Leymus condensatus	Wildrye	3'0"	1 gal	low
ven car	411	Grasses	Venegasia carpesioides	Canyon Sunflower	3'0"	1 gal	low
art dou	53	Perennials	Artemisia douglasiana	Douglas Mugwort	3'0"	1 gal	low
eri con	649	Perennials	Eriophyllum confirtiflorum	Golden Yarrow	2'0"	1 gal	Low
haz sqa	92	Perennials	Hazardia squarrosa	Sawtooth Goldenbush	4'0"	1 gal	low
mal lau	36	Perennials	Malosma laurina	Laurel Sumac	10'0"	1 gal	low
sal spa	1285	Perennials	Salvia spathacea	Hummingbird Sage	2'0"	1 gal	low
Sta bul	339	Perennials	Stachys bullata	Hedge Nettle	3'0"	1 gal	low
arc ref	12	Shrubs	Arctostaphyllos 'Refugioensis'	Refugio Manzanita	10'0"	5 gal	low
Cea imp	46	Shrubs	Ceanothus impressus	Wild Lilac	8'0"	5 gal	low
het arb	34	Shrubs	Heteromeles arbutifolia	Toyon	10'0"	5 gal	low
mal fas	82	Shrubs	Malacothamnus fascicularis	Chaparral Mallow	9'7"	1 gal	low
Pru ili	47	Shrubs	Prunus illicifolia	Hollyleaf Cherry	10'0"	5 gal	low
Rha cal	14	Shrubs	Rhamnus californica 'Mound San Bruno'	California Coffeeberry	6'0"	5 gal	low
Rha cro	42	Shrubs	Rhamnus crocea	Redberry Buckthorn	4'0"	1 gal	low
rub urs	67	Shrubs	Rubus ursinus	Pacific Blackberry	8'0"	1 gal	low
sam nig	5	Tree	Sambucus nigra ssp. caerulea	Blue Elderberry	15'0"	5 gal	low
Pla rac	24	Trees	Platanus racemosa	Western Sycamore	20'0"	15 gal	med
que agr	3	Trees	Quercus agrifolia	Coast Live Oak	20'0"	36" BOX	low
que agr	7	Trees	Quercus agrifolia	Coast Live Oak	20'0"	24" box	low
que agr	14	Trees	Quercus agrifolia	Coast Live Oak	20'0"	15 gal	low
sal las	4	Trees	Salix lasiolepis	Arroyo Willow	2'0"	stakes	med

SITE KEY

LANE GOODKIND
LANDSCAPE ARCHITECT
P: 805-845-5707
C: 805-637-7905
info@lanegoodkind.com
www.lanegoodkind.com

GOERNER RESIDENCE

1017 Hot Springs Rd.
Santa Barbara, CA

BAR REVIEW

REGISTERED LANDSCAPE ARCHITECT
2/28/2022
LANE GOODKIND
CALIFORNIA
4375

All design, ideas, arrangements and plans indicated by these drawings and specifications are the property and copyright of the Landscape Architect and shall neither be used on any other work nor be disclosed to any other person for any use whatsoever without written permission. Written dimensions shall take precedence over scaled dimensions and shall be verified at the job site. Any dimensional discrepancy shall be brought to the attention of the Landscape Architect prior to the commencement of work.

ISSUE#	DATE	ISSUED FOR
4	6/4/20	BAR REVIEW

REV#	DATE	ISSUED FOR

rev	date	issued for

PROJECT NUMBER
16-17
SCALE
1" = 20'-0"
DRAWN BY
LG

Title
DRIVEWAY PLANTING PLAN

SHEET NUMBER

LR1.2

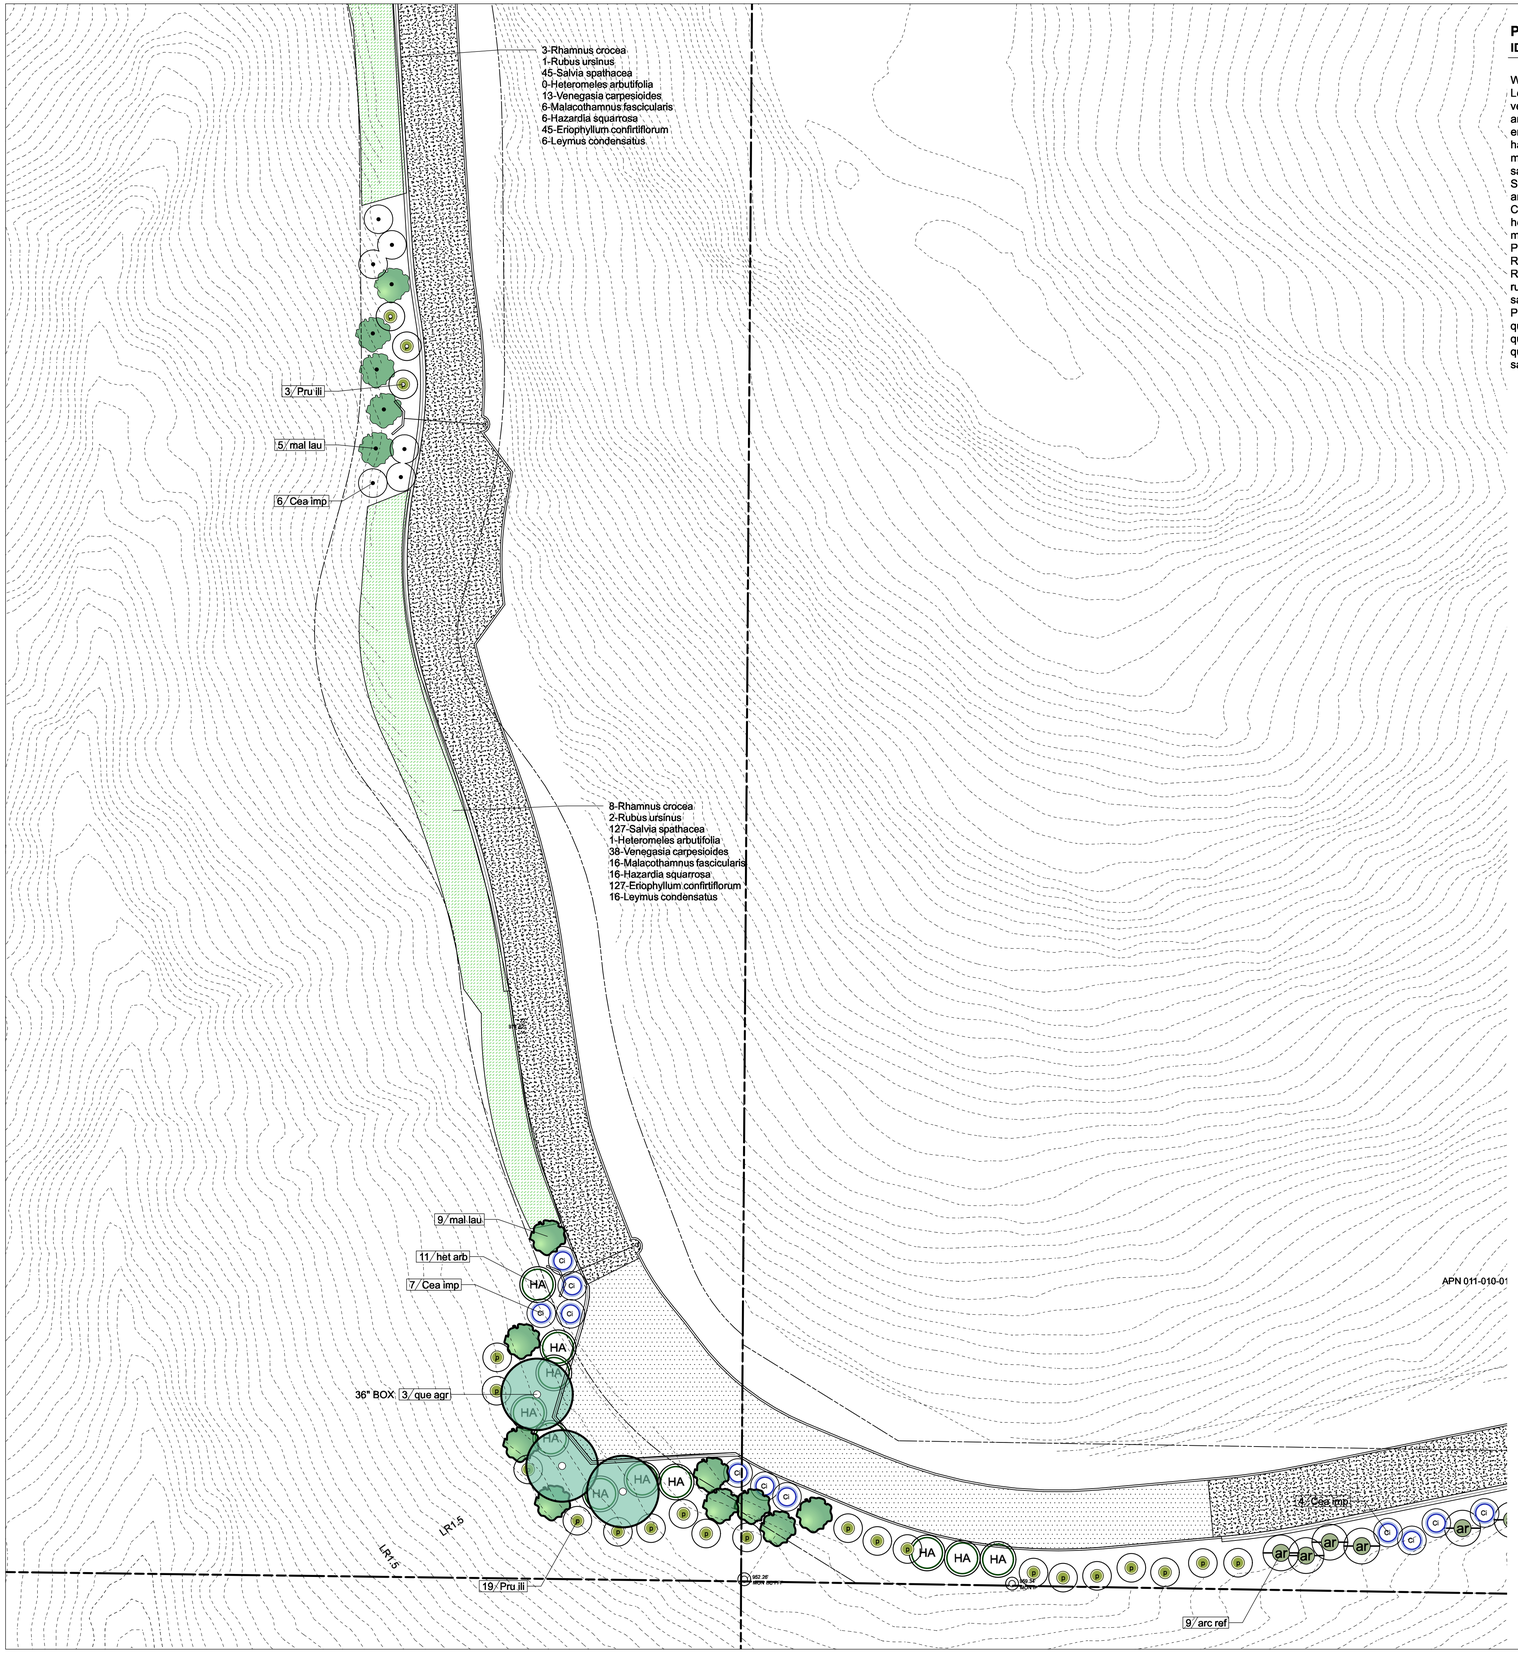

Plant List

ID	Qty	Category	Latin Name	Common Name	Spacing	Size	Water Use
Woo fim	22	Ferns	Woodwardia fimbriata	Giant Chain Fern	4'0"	1 gal	med
Ley con	153	Grasses	Leymus condensatus	Wildrye	3'0"	1 gal	low
ven car	411	Grasses	Venegasia carpesioides	Canyon Sunflower	3'0"	1 gal	low
art dou	53	Perennials	Artemisia douglasiana	Douglas Mugwort	3'0"	1 gal	low
eri con	649	Perennials	Eriophyllum confirtiflorum	Golden Yarrow	2'0"	1 gal	Low
haz sqa	92	Perennials	Hazardia squarrosa	Sawtooth Goldenbush	4'0"	1 gal	low
mal lau	36	Perennials	Malosma laurina	Laurel Sumac	10'0"	1 gal	low
sal spa	1285	Perennials	Salvia spathacea	Hummingbird Sage	2'0"	1 gal	low
Sta bul	339	Perennials	Stachys bullata	Hedge Nettle	3'0"	1 gal	low
arc ref	12	Shrubs	Arctostaphyllos 'Refugioensis'	Refugio Manzanita	10'0"	5 gal	low
Cea imp	46	Shrubs	Ceanothus impressus	Wild Lilac	8'0"	5 gal	low
het arb	34	Shrubs	Heteromeles arbutifolia	Toyon	10'0"	5 gal	low
mal fas	82	Shrubs	Malacothamnus fascicularis	Chaparral Mallow	9'7"	1 gal	low
Pru ili	47	Shrubs	Prunus illicifolia	Hollyleaf Cherry	10'0"	5 gal	low
Rha cal	14	Shrubs	Rhamnus californica 'Mound San Bruno'	California Coffeeberry	6'0"	5 gal	low
Rha cro	42	Shrubs	Rhamnus crocea	Redberry Buckthorn	4'0"	1 gal	low
rub urs	67	Shrubs	Rubus ursinus	Pacific Blackberry	8'0"	1 gal	low
sam nig	5	Tree	Sambucus nigra ssp. caerulea	Blue Elderberry	15'0"	5 gal	low
Pla rac	24	Trees	Platanus racemosa	Western Sycamore	20'0"	15 gal	med
que agr	3	Trees	Quercus agrifolia	Coast Live Oak	20'0"	36" BOX	low
que agr	7	Trees	Quercus agrifolia	Coast Live Oak	20'0"	24" box	low
que agr	14	Trees	Quercus agrifolia	Coast Live Oak	20'0"	15 gal	low
sal las	4	Trees	Salix lasiolepis	Arroyo Willow	2'0"	stakes	med

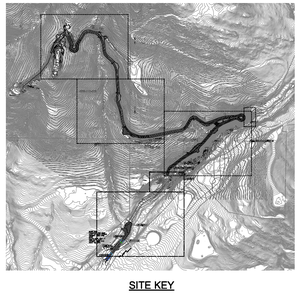

SITE KEY

LANE GOODKIND
LANDSCAPE ARCHITECT
P: 805-845-5707
C: 805-637-7905
info@lanegoodkind.com
www.lanegoodkind.com

GOERNER RESIDENCE

1017 Hot Springs Rd.
Santa Barbara, CA

BAR REVIEW

REGISTERED LANDSCAPE ARCHITECT
2/28/2022
LANE GOODKIND
CALIFORNIA
4375

All design, ideas, arrangements and plans indicated by these drawings and specifications are the property and copyright of the Landscape Architect and shall neither be used on any other work nor be disclosed to any other person for any use whatsoever without written permission. Written dimensions shall take precedence over scaled dimensions and shall be verified at the job site. Any dimensional discrepancy shall be brought to the attention of the Landscape Architect prior to the commencement of work.

ISSUE#	DATE	ISSUED FOR
4	6/4/20	BAR REVIEW

REV#	DATE	ISSUED FOR
rev	date	issued for

PROJECT NUMBER
16-17
SCALE
1" = 20'-0"
DRAWN BY
LG

Title
DRIVEWAY PLANTING PLAN

SHEET NUMBER

LR1.3

Plant List

ID	Qty	Category	Latin Name	Common Name	Spacing	Size	Water Use
Woo fim	22	Ferns	Woodwardia fimbriata	Giant Chain Fern	4'0"	1 gal	med
Ley con	153	Grasses	Leymus condensatus	Wildrye	3'0"	1 gal	low
ven car	411	Grasses	Venegasia carpesioides	Canyon Sunflower	3'0"	1 gal	low
art dou	53	Perennials	Artemisia douglasiana	Douglas Mugwort	3'0"	1 gal	low
eri con	649	Perennials	Eriophyllum confirtiflorum	Golden Yarrow	2'0"	1 gal	Low
haz sqa	92	Perennials	Hazardia squarrosa	Sawtooth Goldenbush	4'0"	1 gal	low
mal lau	36	Perennials	Malosma laurina	Laurel Sumac	10'0"	1 gal	low
sal spa	1285	Perennials	Salvia spathacea	Hummingbird Sage	2'0"	1 gal	low
Sta bul	339	Perennials	Stachys bullata	Hedge Nettle	3'0"	1 gal	low
arc ref	12	Shrubs	Arctostaphyllos 'Refugioensis'	Refugio Manzanita	10'0"	5 gal	low
Cea imp	46	Shrubs	Ceanothus impressus	Wild Lilac	8'0"	5 gal	low
het arb	34	Shrubs	Heteromeles arbutifolia	Toyon	10'0"	5 gal	low
mal fas	82	Shrubs	Malacothamnus fascicularis	Chaparral Mallow	9'7"	1 gal	low
Pru ili	47	Shrubs	Prunus illicifolia	Hollyleaf Cherry	10'0"	5 gal	low
Rha cal	14	Shrubs	Rhamnus californica 'Mound San Bruno'	California Coffeeberry	6'0"	5 gal	low
Rha cro	42	Shrubs	Rhamnus crocea	Redberry Buckthorn	4'0"	1 gal	low
rub urs	67	Shrubs	Rubus ursinus	Pacific Blackberry	8'0"	1 gal	low
sam nig	5	Tree	Sambucus nigra ssp. caerulea	Blue Elderberry	15'0"	5 gal	low
Pla rac	24	Trees	Platanus racemosa	Western Sycamore	20'0"	15 gal	med
que agr	3	Trees	Quercus agrifolia	Coast Live Oak	20'0"	36" BOX	low
que agr	7	Trees	Quercus agrifolia	Coast Live Oak	20'0"	24" box	low
que agr	14	Trees	Quercus agrifolia	Coast Live Oak	20'0"	15 gal	low
sal las	4	Trees	Salix lasiolepis	Arroyo Willow	2'0"	stakes	med

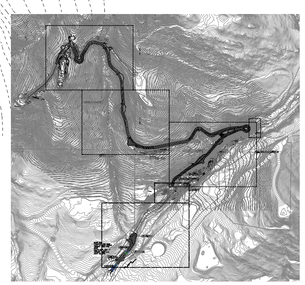

SITE KEY

LANE GOODKIND
LANDSCAPE ARCHITECT
P: 805-845-5707
C: 805-637-7905
info@lanegoodkind.com
www.lanegoodkind.com

GOERNER RESIDENCE

1017 Hot Springs Rd.
Santa Barbara, CA

BAR REVIEW

REGISTERED
2/28/2022
LANE GOODKIND
CALIFORNIA
4375
LANDSCAPE ARCHITECT

All design, ideas, arrangements and plans indicated by these drawings and specifications are the property and copyright of the Landscape Architect and shall neither be used on any other work nor be disclosed to any other person for any use whatsoever without written permission. Written dimensions shall take precedence over scaled dimensions and shall be verified at the job site. Any dimensional discrepancy shall be brought to the attention of the Landscape Architect prior to the commencement of work.

ISSUE#	DATE	ISSUED FOR
4	6/4/20	BAR REVIEW

REV#	DATE	ISSUED FOR
rev	date	issued for

PROJECT NUMBER
16-17
SCALE
1" = 20'-0"
DRAWN BY
LG

Title
DRIVEWAY PLANTING PLAN

SHEET NUMBER

LR1.4

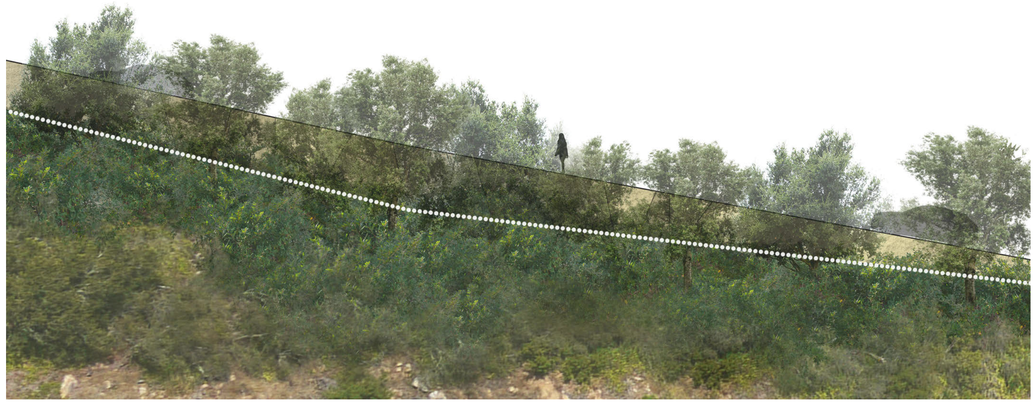

4 TYPICAL WALL ELEEVATION: 6FT HT AND UNDER
Scale: 1" = 10 ft

5 FIRE TRUCK TURNOUT ELEVATION

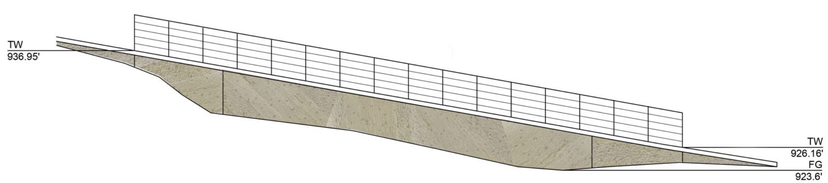

6 FIRE TRUCK TURNOUT ELEVATION: NO PLANTING

KEYNOTES

1. CAST IN PLACE CONCRETE RETAINING WALL, INTEGRAL COLOR, TEXTURED
2. PROPOSED BOXED OAK TREE PLANTING, SEE PLANTING PLAN
3. PROPOSED LARGE SHRUB PLANTING, SEE PLANTING PLAN
4. PROPOSED GUARDRAIL PER DETAIL
5. PROPOSED GUARDRAIL: STL POST WITH STL CABLE

3 WALL ELEVATION
Scale: 1/8" = 1'-0"

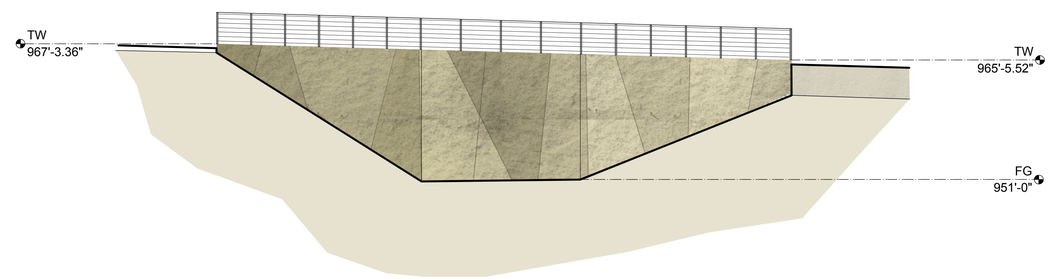

2 WALL ELEVATION: NO PLANTING
Scale: 1/8" = 1'-0"

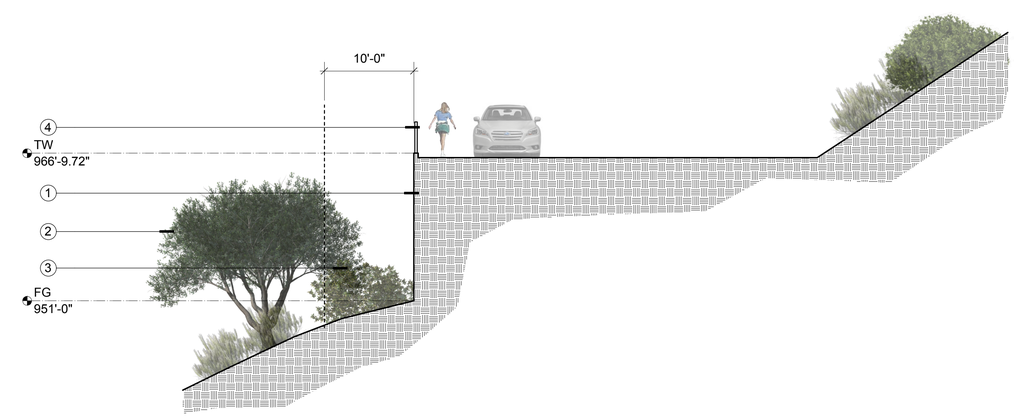

1 SECTION A
Scale: 1/8" = 1'-0"

LANE GOODKIND
LANDSCAPE ARCHITECT
P: 805-845-5707
C: 805-637-7905
info@lanegoodkind.com
www.lanegoodkind.com

GOERNER RESIDENCE

1017 Hot Springs Rd.
Santa Barbara, CA

BAR REVIEW

REGISTERED
2/28/2022
LANE GOODKIND
CALIFORNIA
4375
LANDSCAPE ARCHITECT

All design, ideas, arrangements and plans indicated by these drawings and specifications are the property and copyright of the Landscape Architect and shall neither be used on any other work nor be disclosed to any other person for any use whatsoever without written permission. Written dimensions shall take precedence over scaled dimensions and shall be verified at the job site. Any dimensional discrepancy shall be brought to the attention of the Landscape Architect prior to the commencement of work.

ISSUE#	DATE	ISSUED FOR
4	6/4/20	BAR REVIEW

REV#	DATE	ISSUED FOR
rev	date	issued for

PROJECT NUMBER
16-17
SCALE
1" = 20'-0"
DRAWN BY
LG

Title
TYPICAL WALL ELEVATIONS

SHEET NUMBER

LR1.5